

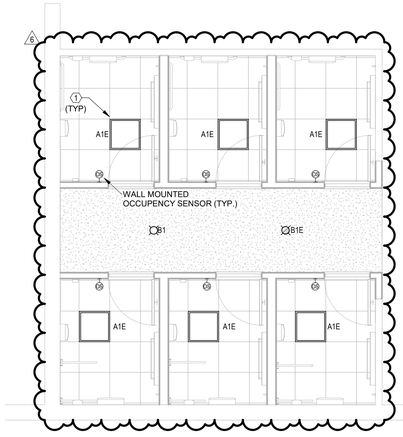


1 E200 FIRST FLOOR AREA A NEW WORK LIGHTING PLAN
1/4" = 1'-0"

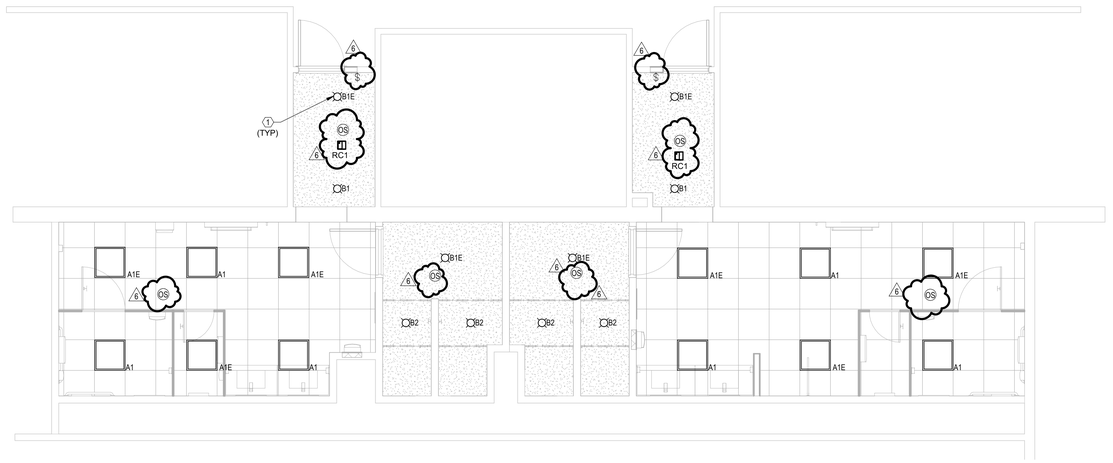

2 E200 FIRST FLOOR AREA B NEW WORK LIGHTING PLAN
1/4" = 1'-0"

3 E200 SECOND FLOOR AREA A NEW WORK LIGHTING PLAN
1/4" = 1'-0"

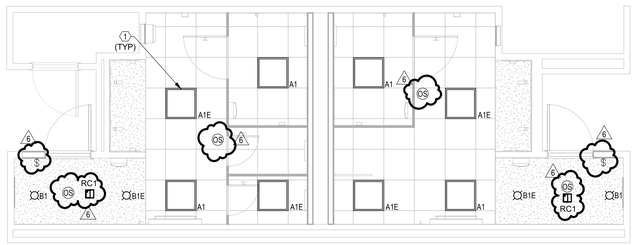

4 E200 SECOND FLOOR AREA B NEW WORK LIGHTING PLAN
1/4" = 1'-0"

Luminaire Schedule

ID	Description	Apparent Load	Manufacturer*	Type Comments
A1	RECESSED 2X2 LED TROFFER	34 VA	ELITE ORACLE	22-NV-LED-3400L-DIM10-MVOLT-35K-85
A1E	RECESSED 2X2 LED TROFFER WITH 90 MIN EMERGENCY BATTERY BACKUP	34 VA	ELITE ORACLE	22-NV-LED-3400L-DIM10-MVOLT-35K-85-0-EMG-LED-10W
B1	RECESSED LED DOWNLIGHT	16 VA	ELITE MAXILUME	HH4-LED-1200L-DIM10-120-MD-35K-90/HHR-4507-CL-WH
B1E	RECESSED LED DOWNLIGHT WITH 90 MIN EMERGENCY BATTERY BACKUP	16 VA	ELITE MAXILUME	HH4-LED-1200L-DIM10-120-MD-35K-90-EMG-LED-10W/HHR-4507-CL-WH
B2	RECESSED LED DOWNLIGHT WITH WET LOCATION TRIM	16 VA	ELITE MAXILUME	HH4-LED-1200L-DIM10-120-MD-35K-90/HHR-4501-CL-WH


*OR APPROVED EQUAL

Electrical General Notes

A SEE DRAWING E000 FOR GENERAL NOTES, LEGENDS, AND ABBREVIATIONS.
B ELECTRICAL DEMOLITION AND DESIGN ARE BASED ON INFORMATION OBTAINED FROM FIELD SURVEYS AND EXISTING DRAWINGS. CONTRACTOR SHALL BE RESPONSIBLE FOR FIELD VERIFICATION OF EXISTING CONDITIONS PRIOR TO BEGINNING WORK AND SHALL CONTACT DEDC, LLC IF FIELD CONDITIONS DIFFER FROM THOSE INDICATED ON THE DRAWINGS. CONTRACTOR SHALL BE RESPONSIBLE FOR FIELD IDENTIFICATION OF EXISTING CIRCUITS WHERE SOURCES ARE UNKNOWN.

KEYNOTES

1 NEW LIGHTING FIXTURES AND DEVICES TO UTILIZE EXISTING LIGHTING CIRCUIT PROTECTED DURING DEMOLITION. PROVIDE NEW WIRE AND CONDUIT TO EXTEND EXISTING CIRCUIT AS NECESSARY, TYPE TO MATCH EXISTING.

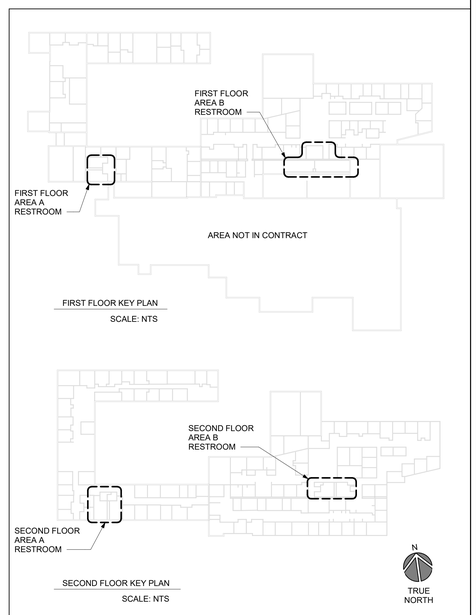

FIRST FLOOR KEY PLAN
SCALE: NTS

SECOND FLOOR KEY PLAN
SCALE: NTS

KEY PLAN

BECKER MORGAN GROUP

ARCHITECTURE
ENGINEERING

Delaware
309 S Governors Ave
Dover, DE 19904
302.734.7950

The Tower at STAR Campus
100 Discovery Boulevard, Suite 102
Newark, DE 19713
302.369.3700

Maryland
312 West Main St, Suite 300
Salisbury, MD 21801
410.546.9100

North Carolina
3333 Jaeckle Drive, Suite 120
Wilmington, NC 28403
910.341.7600

www.beckermorgan.com

DEDC, LLC
ENGINEERING / DESIGN / CONSULTING
315 SOUTH CHAPEL STREET
NEWARK, DELAWARE 19711
302-738-7172
www.dedc-eng.com

STATE OF DELAWARE
OFFICE OF MANAGEMENT AND BUDGET / DIVISION OF FACILITIES MANAGEMENT

CONTRACT #MJ1002000085

DATE OF SIGNATURE: 06.12.2026
DATE OF REGISTRATION EXPIRATION: 01.31.2027

THE PROFESSIONAL SERVICES OF THE ARCHITECT ARE UNDERTAKEN FOR AND ARE PERFORMED IN THE INTEREST OF:
1) Owner

NO CONTRACTURAL OBLIGATION IS ASSUMED BY THE ARCHITECT FOR THE BENEFIT OF ANY OTHER PERSON INVOLVED IN THE PROJECT.

PROJECT TITLE

R&R RESTROOM RENOVATIONS

RICHARDSON & ROBBINS BUILDING
89 KINGS HWY. SW
DOVER , DE 19901

SHEET TITLE

ELECTRICAL LIGHTING PLANS

PRELIMINARY
DESIGN CONCEPT ONLY. SUBJECT TO FURTHER REVISIONS, NOT FOR CONSTRUCTION NOT FOR PERMITS.
ISSUED: 08/07/2026

ISSUE BLOCK

Mark	Date	Description
6	11/17/2026	ADDENDUM 02
5	09/23/2026	REVIEW SET
4	08/07/2026	FD SUBMISSION
3	06/12/2026	DD RESUBMISSION
2	03/20/2026	DD SUBMISSION
1	04/25/2026	PS/SD SUBMISSION

PROJECT NO: 24P290
DATE: 06.12.2026
SCALE: As indicated
DRAWN BY Author | PROJ MChecker

E200

COPYRIGHT © 2026

11/17/2026 2:47:37 PM Autodesk Docs://R&R Restroom Renovations/R24_24P290_R&R_RESTROOM_RENO.rvt