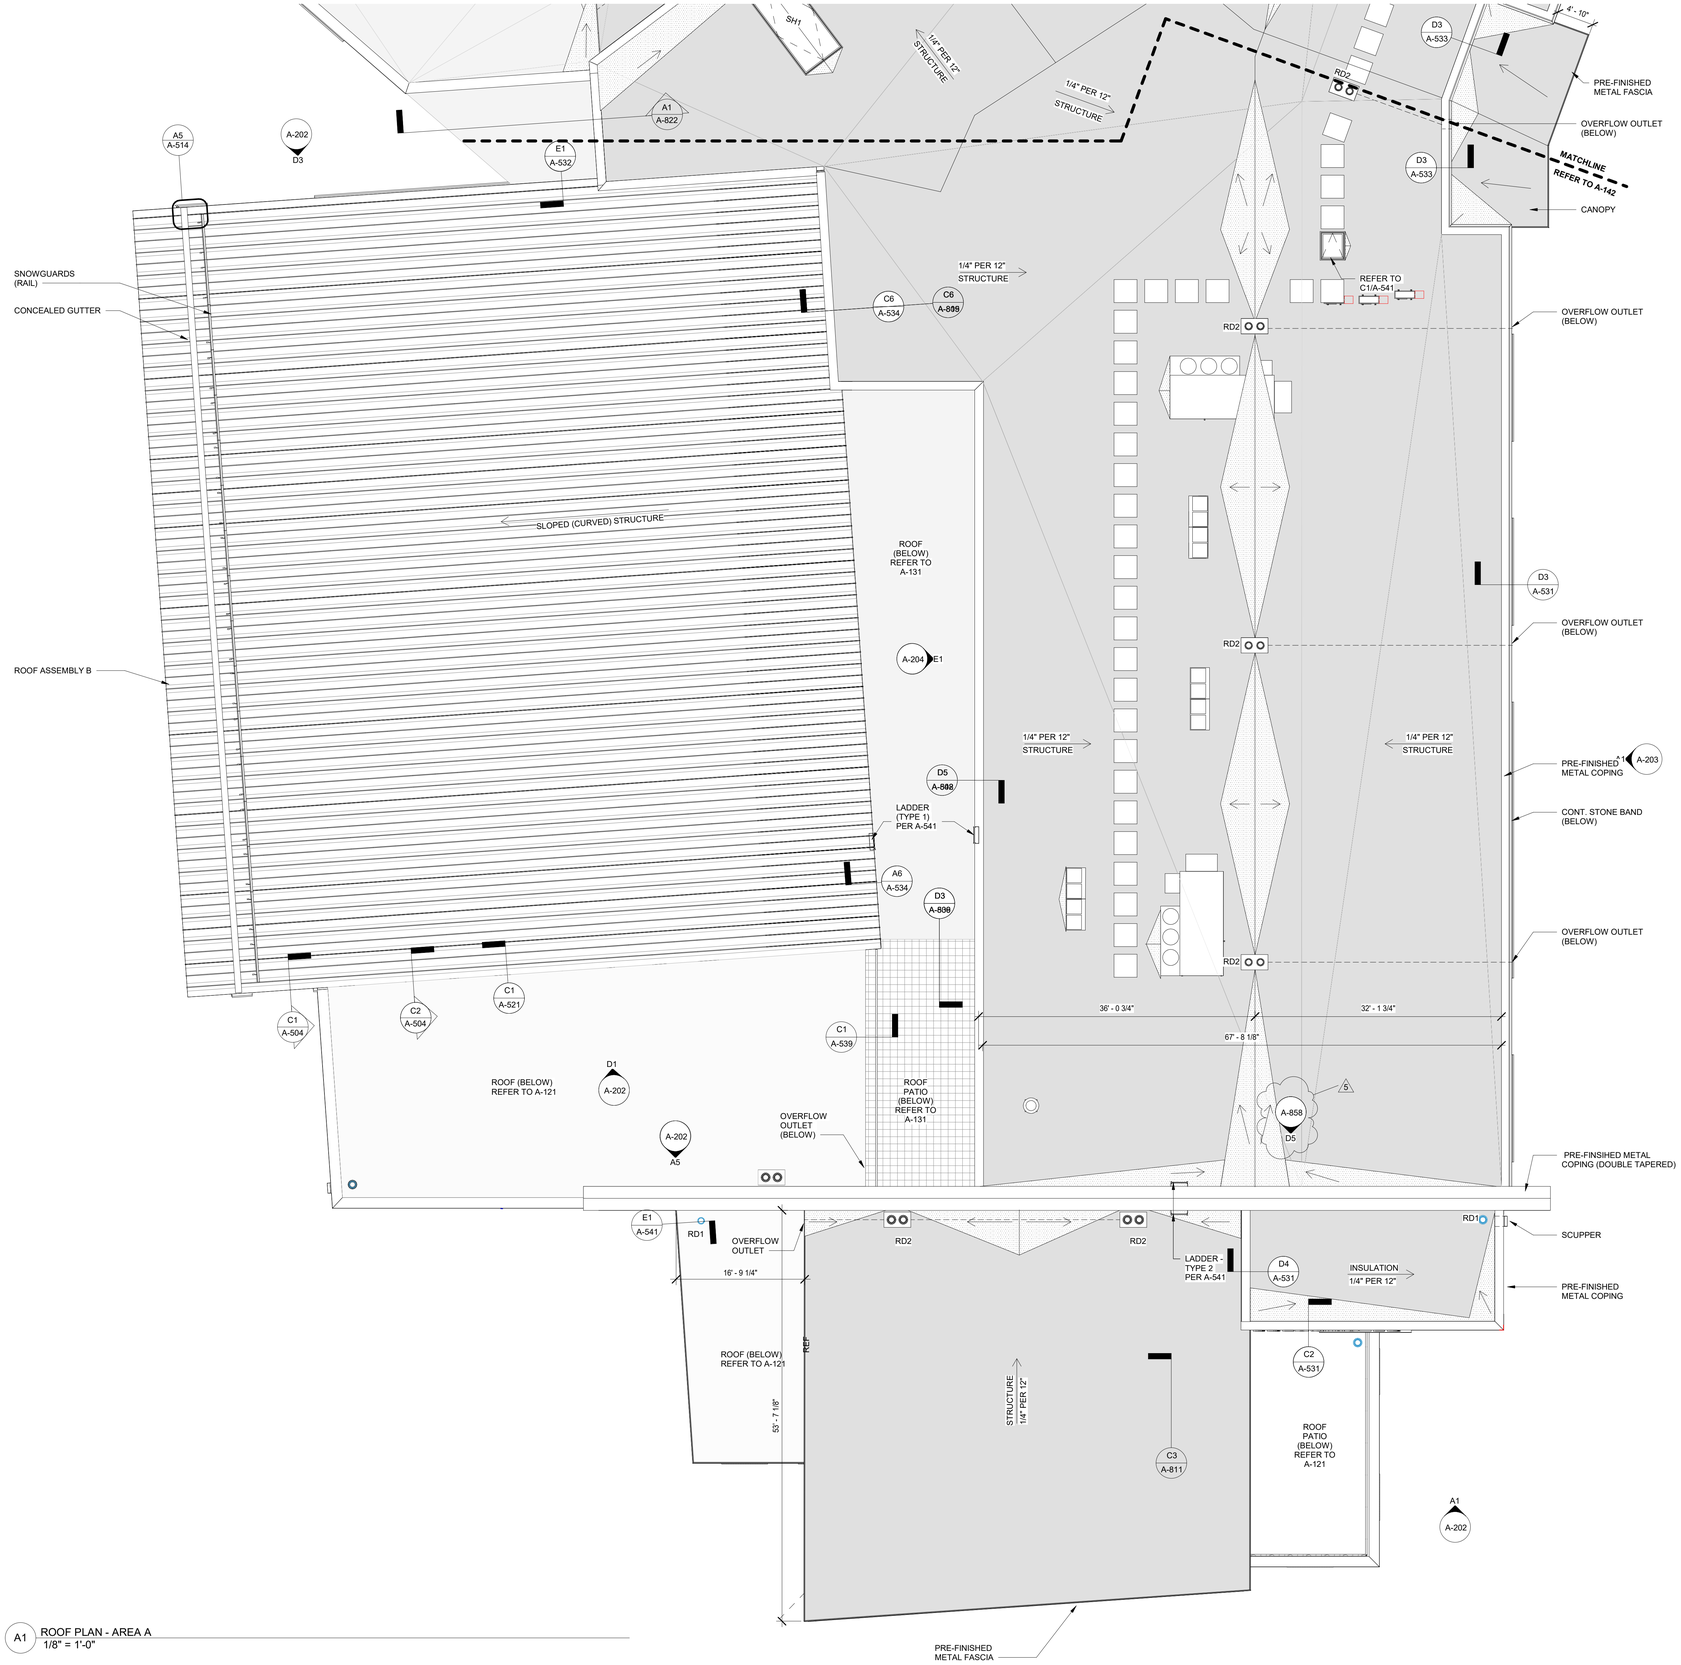

GENERAL SHEET NOTES - ROOF PLAN

A. LEGEND

- ROOF ASSEMBLY A: SINGLE PLY. EPDM ROOF MEMBRANE OVER COVERBOARD (1/4" MIN. TAPERED INSULATION)
- ROOF ASSEMBLY A: SINGLE PLY. EPDM ROOF MEMBRANE OVER COVERBOARD (SLOPED STRUCTURE)
- ROOF ASSEMBLY B: 3" STANDING SEAM MTL ROOF OVER EAVE PROTECTION MEMBRANE OVER PLYWOOD SHEATHING
- ROOF ASSEMBLY C: 24"x24" ROOF PAVERS OVER PEDESTAL SYSTEM OVER EPDM ROOF MEMBRANE w/COVERBOARD, INSULATION TYPE4B, AND CONC. SLAB ON STL DECK
- TAPERED CRICKET (1/2" SLOPE MIN)
- WALK PADS
- ROOF HATCH
- SLOPE DOWN
- DS — DOWNSPOUT
- V — ROOF VENT
- RD1 — ROOF DRAIN
- RD2 — COMBINATION ROOF DRAIN
- HP — HIGH POINT
- LP — LOW POINT
- SCUPPER
- OVERFLOW

GENERAL SHEET NOTES

A. PROVIDE SINGLE PLY EPDM ROOFING SYSTEM (UON)
B. REFER TO STRUCTURAL DRAWINGS FOR STRUCTURAL INFORMATION
C. REFER TO MEP DRAWINGS FOR MECHANICAL, ELECTRICAL, & PLUMBING INFORMATION.
D. COORDINATE ALL ROOF PENETRATIONS W/ MEP & STRUCTURAL DWGS.
E. PROVIDE 4-1/2" MINIMUM ROOF INSULATION AT CONDITIONED SPACES.
F. PROVIDE EAVE PROTECTION MEMBRANE AT ALL EAVE, RAKE, AND RISING WALL CONDITIONS.

SHEET KEYNOTES

1. CONTINUOUS METAL GUTTER
2. PROVIDE ROOF AREA DIVIDER

N

A1 ROOF PLAN - AREA A
1/8" = 1'-0"

ABHA architects
1621 N. Lincoln Street
Wilmington, DE 19806
(P) 302.658.6426
(F) 302.658.8431
abhagen@ABHA.com
www.ABHA.com

CONSULTANTS

Davis Bowen & Friedel, Inc.
Civil Engineer
1 Park Avenue
Milford, DE 19963

Pilottown Engineering
Structural Engineer
17585 Nassau Commons Blvd, Unit 3
Lewes, DE 19958

Activitas, Inc.
Landscape Architect
70 Milton Street
Dedham, MA 02026

GIPE Associates
MEP Engineer
8719 Brooks Drive
Easton, MD 21601

Stages
Theater & Acoustic Consultant
732-333-8003

Corsi Associates
Food Service Consultant
1489 Baltimore Pike
Springfield, PA 19064

CONSTRUCTION DOCUMENTS

PROJECT
NEW MIDDLE SCHOOL

910 SHIELDS AVENUE
LEWES, DE 19958

OWNER
CAPE HENLOPEN SCHOOL DISTRICT
1270 KINGS HWY
LEWES, DE 19585

KEYPLAN

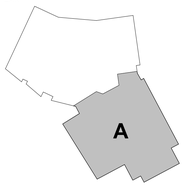

MARK	DATE	DESCRIPTION
5	06/21/2023	ASI 030 Trespa Elevation
4	10/11/2022	ASI 009
3	05/17/2022	CONFORMANCE SET
2	03/18/2022	ISSUED FOR BID
1	02/04/2022	DFM FINAL REVIEW

PROJECT NUMBER: 2020-14
FILE NAME: CHMS_Arch_v2020.rvt
DRAWN BY: LR
CHECKED BY: BTW

The professional services of ABHA Architects, Inc. are undertaken for and performed in the interest of Cape Henlopen School District. No contractual obligation is assumed by ABHA Architects, Inc. for the benefit of any other person involved in the project.

These documents are owned by ABHA Architects, Inc. and shall not be used without written permission. Copyright ABHA Architects, Inc. © 2021

SHEET TITLE
ROOF PLAN – AREA 'A'

A-141

6/26/2023 12:56:40 PM